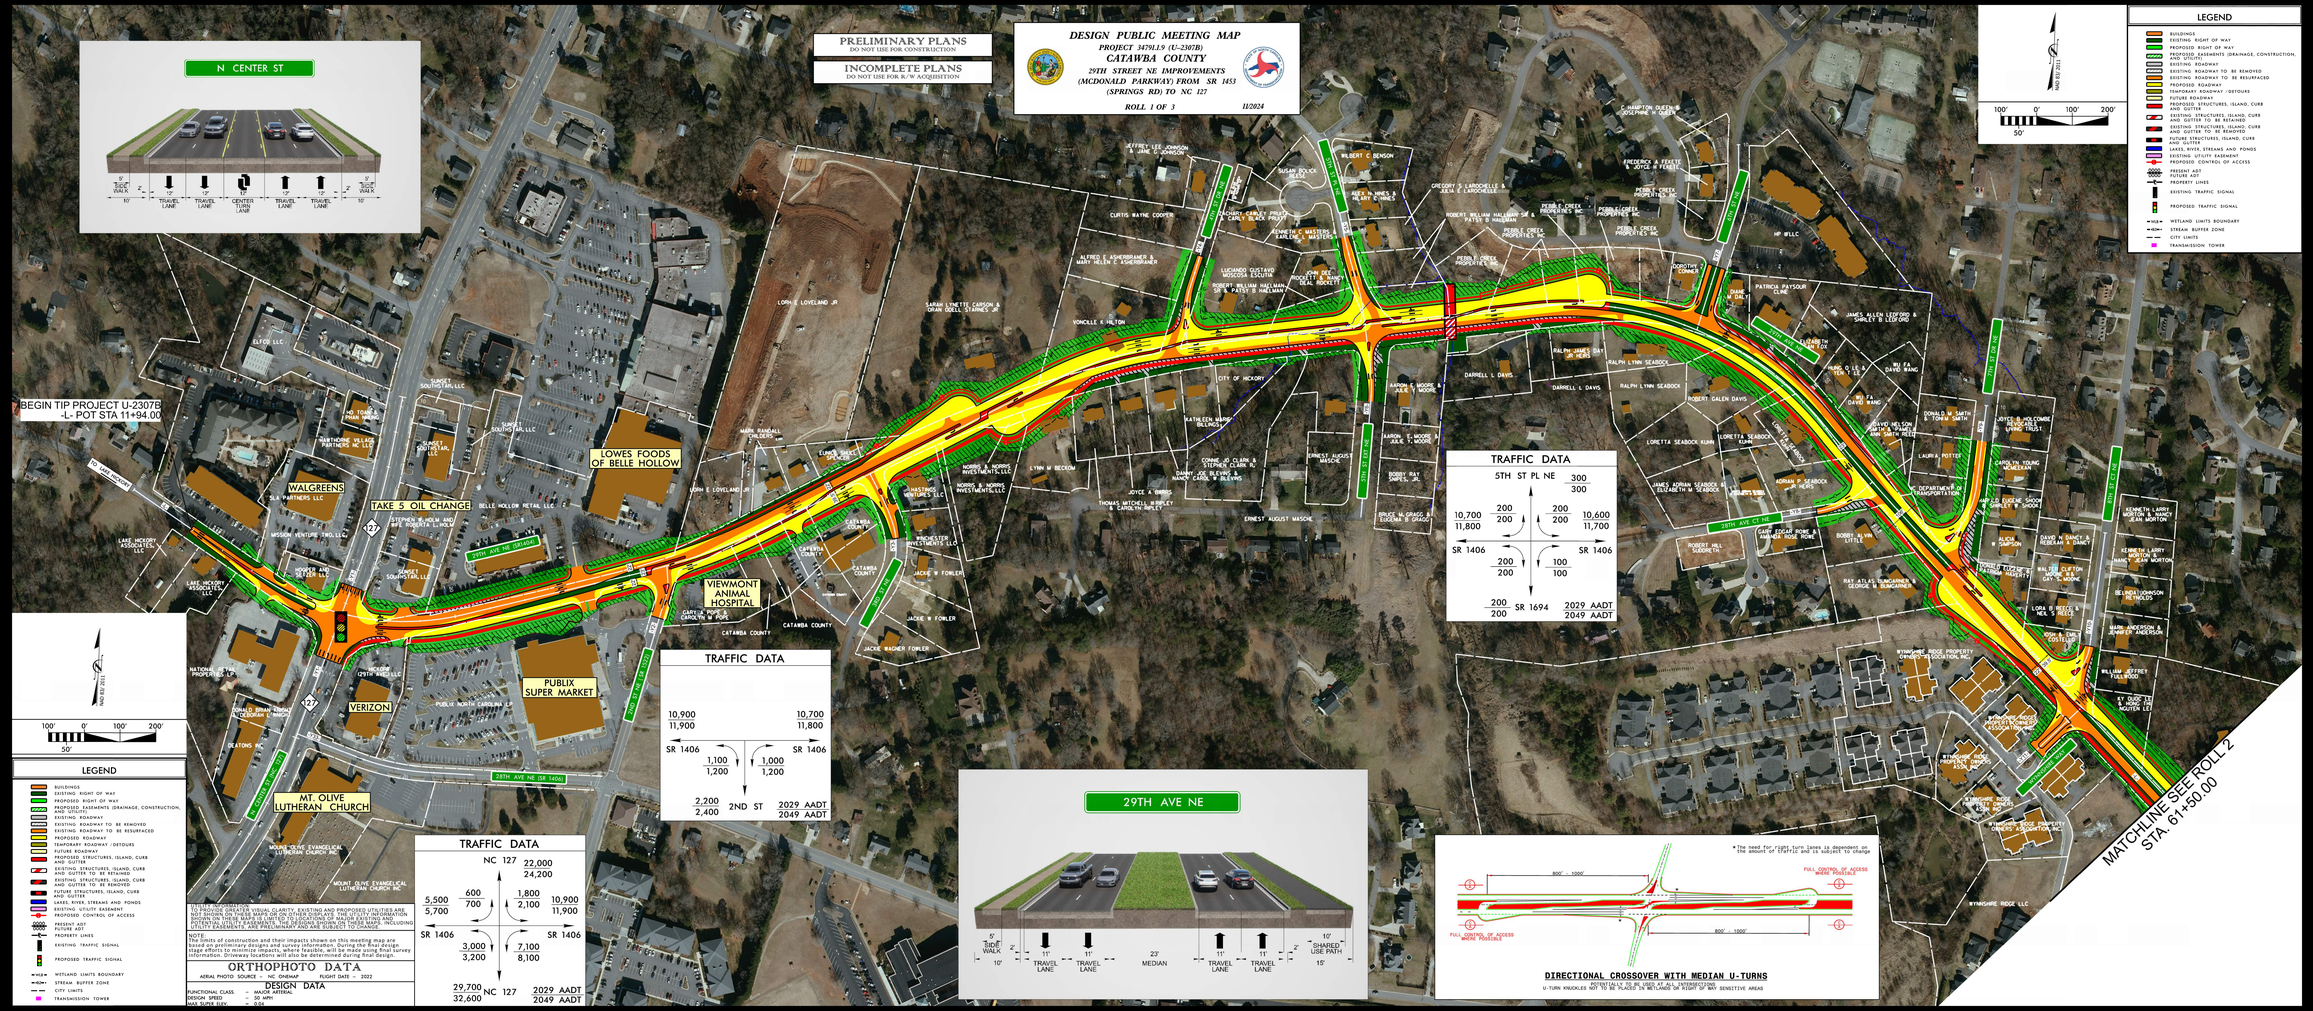

PRELIMINARY PLANS
DO NOT USE FOR CONSTRUCTION
INCOMPLETE PLANS
DO NOT USE FOR R/W ACQUISITION
DESIGN PUBLIC MEETING MAP
PROJECT 34791.1.9 (U-2307B)
CATAWBA COUNTY
29TH STREET NE IMPROVEMENTS
(MCDONALD PARKWAY) FROM SR 1453
(SPRINGS RD) TO NC 127
ROLL 1 OF 3
11/2024
N CENTER ST
BEGIN TIP PROJECT U-2307B
-L- POT STA 11+94.00
LOWES FOODS OF BELLE HOLLOW
WALGREENS
TAKE 5 OIL CHANGE
VIEWMONT ANIMAL HOSPITAL
PUBLIX SUPER MARKET
VERIZON
MT. OLIVE LUTHERAN CHURCH
29TH AVE NE
TRAFFIC DATA
5TH ST PL NE
SR 1406
SR 1694
2029 AADT
2049 AADT
TRAFFIC DATA
2ND ST
TRAFFIC DATA
NC 127
SR 1406
MATCHLINE SEE ROLL 2
STA. 61+50.00
LEGEND
DIRECTIONAL CROSSOVER WITH MEDIAN U-TURNS
ORTHOPHOTO DATA
DESIGN DATA