PARALLEL BRIDGE CORRIDOR

PARALLEL BRIDGE CORRIDOR

CORRIDOR PUBLIC HEARING MAP
TIP PROJECT No. B-2500
DARE COUNTY
REPLACEMENT OF THE HERBERT C. BONNER BRIDGE PARALLEL BRIDGE CORRIDOR PHASED APPROACH

0 1000 2000
FEET

PRELIMINARY PLANS
SUBJECT TO CHANGE WITHOUT NOTICE

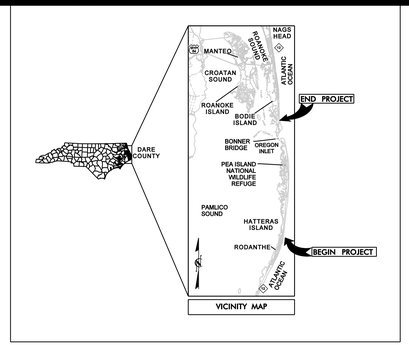

VICINITY MAP

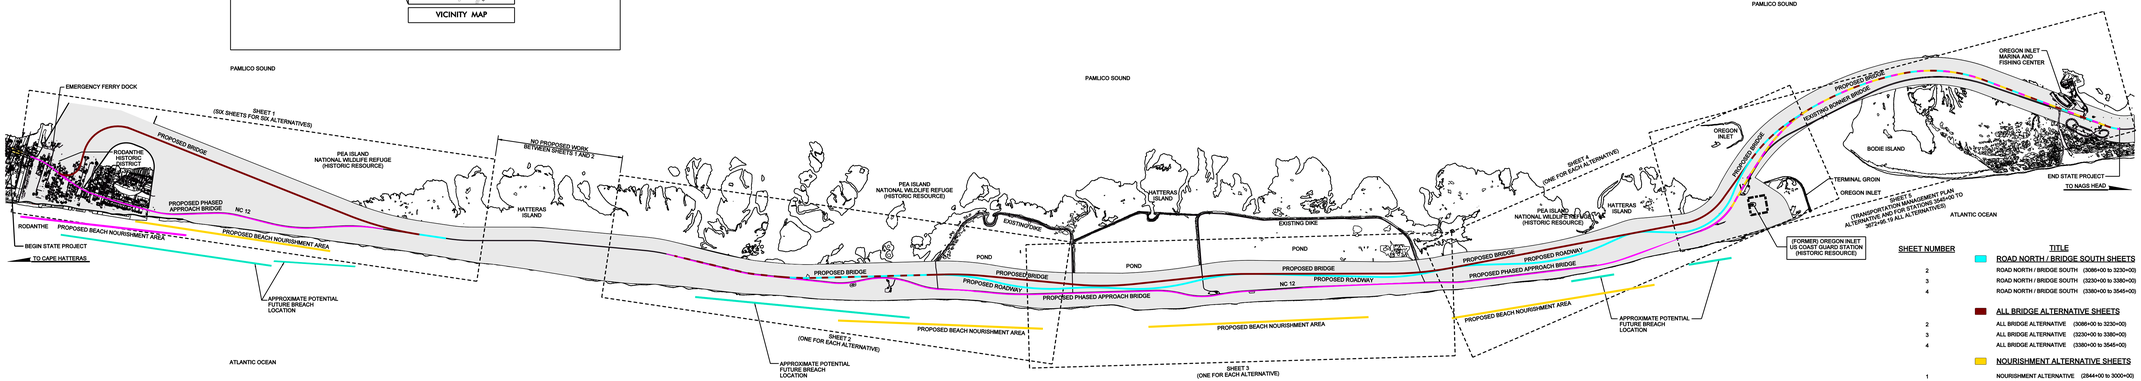

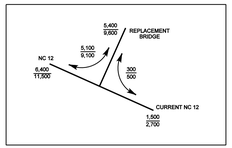

5,400 VPD (2002 ADT)
9,600 VPD (2025 ADT)
NC 12

SHEET NUMBER	TITLE	
	ROAD NORTH / BRIDGE SOUTH SHEETS	
2	ROAD NORTH / BRIDGE SOUTH	(3086+00 to 3230+00)
3	ROAD NORTH / BRIDGE SOUTH	(3230+00 to 3380+00)
4	ROAD NORTH / BRIDGE SOUTH	(3380+00 to 3545+00)
	ALL BRIDGE ALTERNATIVE SHEETS	
2	ALL BRIDGE ALTERNATIVE	(3086+00 to 3230+00)
3	ALL BRIDGE ALTERNATIVE	(3230+00 to 3380+00)
4	ALL BRIDGE ALTERNATIVE	(3380+00 to 3545+00)
	NOURISHMENT ALTERNATIVE SHEETS	
1	NOURISHMENT ALTERNATIVE	(2844+00 to 3000+00)
2	NOURISHMENT ALTERNATIVE	(3076+00 to 3230+00)
3	NOURISHMENT ALTERNATIVE	(3230+00 to 3380+00)
4	NOURISHMENT ALTERNATIVE	(3380+00 to 3545+00)
	PHASED APPROACH SHEETS	
1	PHASED APPROACH/RODANTHE BRIDGE (EA)	(2845+69.32 to 2964+00)
	PHASED APPROACH/RODANTHE NOURISHMENT	(2868+00 to 2984+00)
2	PHASED APPROACH	(3076+24 to 3230+00)
3	PHASED APPROACH	(3230+00 to 3380+00)
4	PHASED APPROACH	(3380+00 to 3545+00)
	MULTIPLE ALTERNATIVES	
1	ROAD NORTH / BRIDGE SOUTH AND ALL BRIDGE ALTERNATIVE (EA)	(9+50.00 to 3000+00)
5	NC 12 TRANSPORTATION MANAGMENT PLAN ALL ALTERNATIVES	(3481+50.05 to 3672+95.19) (3545+00 to 3672+95.19)

PARALLEL BRIDGE CORRIDOR
CORRIDOR PUBLIC HEARING MAP
TIP PROJECT No. B-2500
DARE COUNTY
REPLACEMENT OF THE HERBERT C. BONNER BRIDGE PARALLEL BRIDGE CORRIDOR PHASED APPROACH
0 1000 2000
FEET
PRELIMINARY PLANS
SUBJECT TO CHANGE WITHOUT NOTICE

CORRIDOR PUBLIC HEARING MAP
TIP PROJECT No. B-2500
DARE COUNTY
REPLACEMENT OF THE HERBERT C. BONNER BRIDGE PARALLEL BRIDGE CORRIDOR

CORRIDOR PUBLIC HEARING MAP
TIP PROJECT No. B-2500
DARE COUNTY
REPLACEMENT OF THE HERBERT C. BONNER BRIDGE PARALLEL BRIDGE CORRIDOR