Winston-Salem Northern Beltway Schedule

Project R-2247
Sections: **CD, EC – Right of Way and Construction FY 2016-2018 (*Design Build Project)***
Sections: B, CA, CB, D, EA, EB, F – Unfunded (not scheduled through 2025)

Project U-2579

Section:	B	Under Construction – Complete 2018	
Section:	C	Right of Way FY 2016	Construction FY 2018
Section:	AA	Right of Way FY 2020	Construction FY 2022
Section:	AB	Right of Way FY 2020	Construction FY 2022
Sections:	D, E, F	Unfunded (not scheduled through 2025)	

* Based on 2016-2025 State Transportation Improvement Plan, subject to change

Submit Comments by November 27, 2015 to:

Diane Hampton, P.E.
NCDOT Division 9 Planning Engineer
375 Silas Creek Parkway
Winston-Salem, NC 27127

Phone: 336-747-7800
Email: dkhampton@ncdot.gov

Maps and other information are available:

Maps: www.ncdot.gov/projects/publicmeetings

Project Website: www.ncdot.gov/projects/wsnb

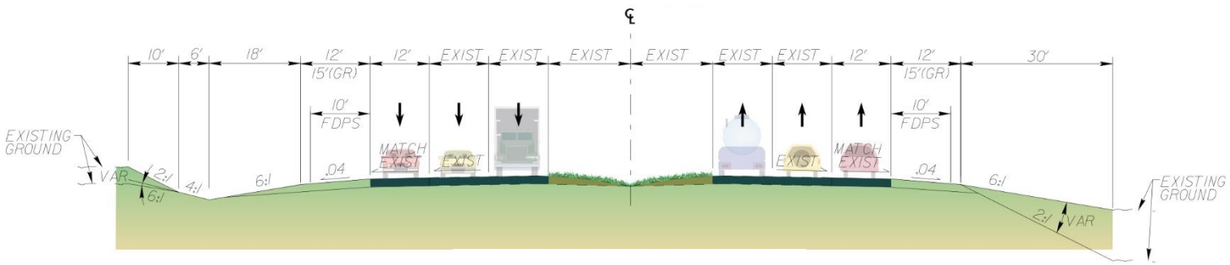

Proposed Typical Section on U.S. 52

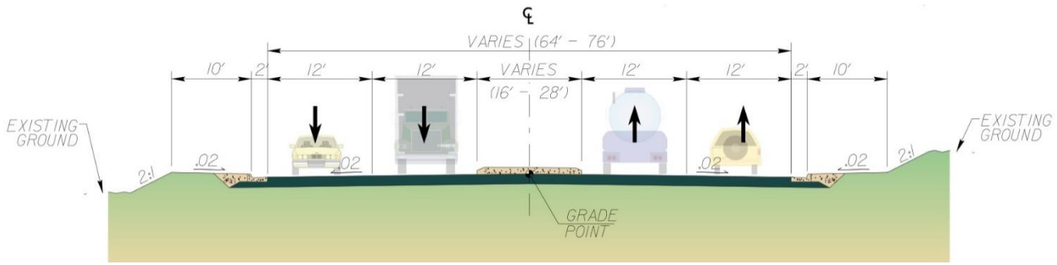

Proposed Typical Section on N.C. 65

NCDOT

U.S. 52 Interchange with Bethania-Rural Hall Road

October 27, 2015 TIP No. R-2247EC

Public Meeting Information

Project Update

The NC Department of Transportation has updated designs for the U.S. 52 interchange at Bethania-Rural Hall Road. The design has been revised to improve traffic flow on Bethania-Rural Hall Road as development continues to increase in the area. A copy of the public meeting map and the proposed typical sections are in this handout.

This phase of the U.S. 52 / Bethania-Rural Hall Road interchange work is currently funded, and will be constructed through a design-build contract scheduled for Fiscal Years 2016 through 2018. This interchange design is part of the Winston-Salem Northern Beltway project. The adjacent section of the Beltway is unfunded through 2025, and this interim interchange project will help the local roads handle traffic volumes. A full project schedule for the Beltway is on the back of this handout.

Purpose of the Winston-Salem Northern Beltway

The purposes of the Winston-Salem Northern Beltway Western Section (Project R-2247) are to improve north/south connectivity in western Forsyth County, provide improved connections to U.S. 52 and N.C. 65, and provide congestion relief to area roadways.

What Has Been Completed?

Environmental studies and preliminary designs have been completed for the entire Winston-Salem Northern Beltway.

What Is Being Done Now?

Design work, right of way acquisition, and construction on some portions of the Beltway are currently underway.

What Will Be Done Next?

Questions and concerns raised by the public will be discussed by the project team. Following the comment period, the design-build team will continue final designs, right of way acquisition, and construction on this portion of the Beltway project.

Winston-Salem Northern Beltway
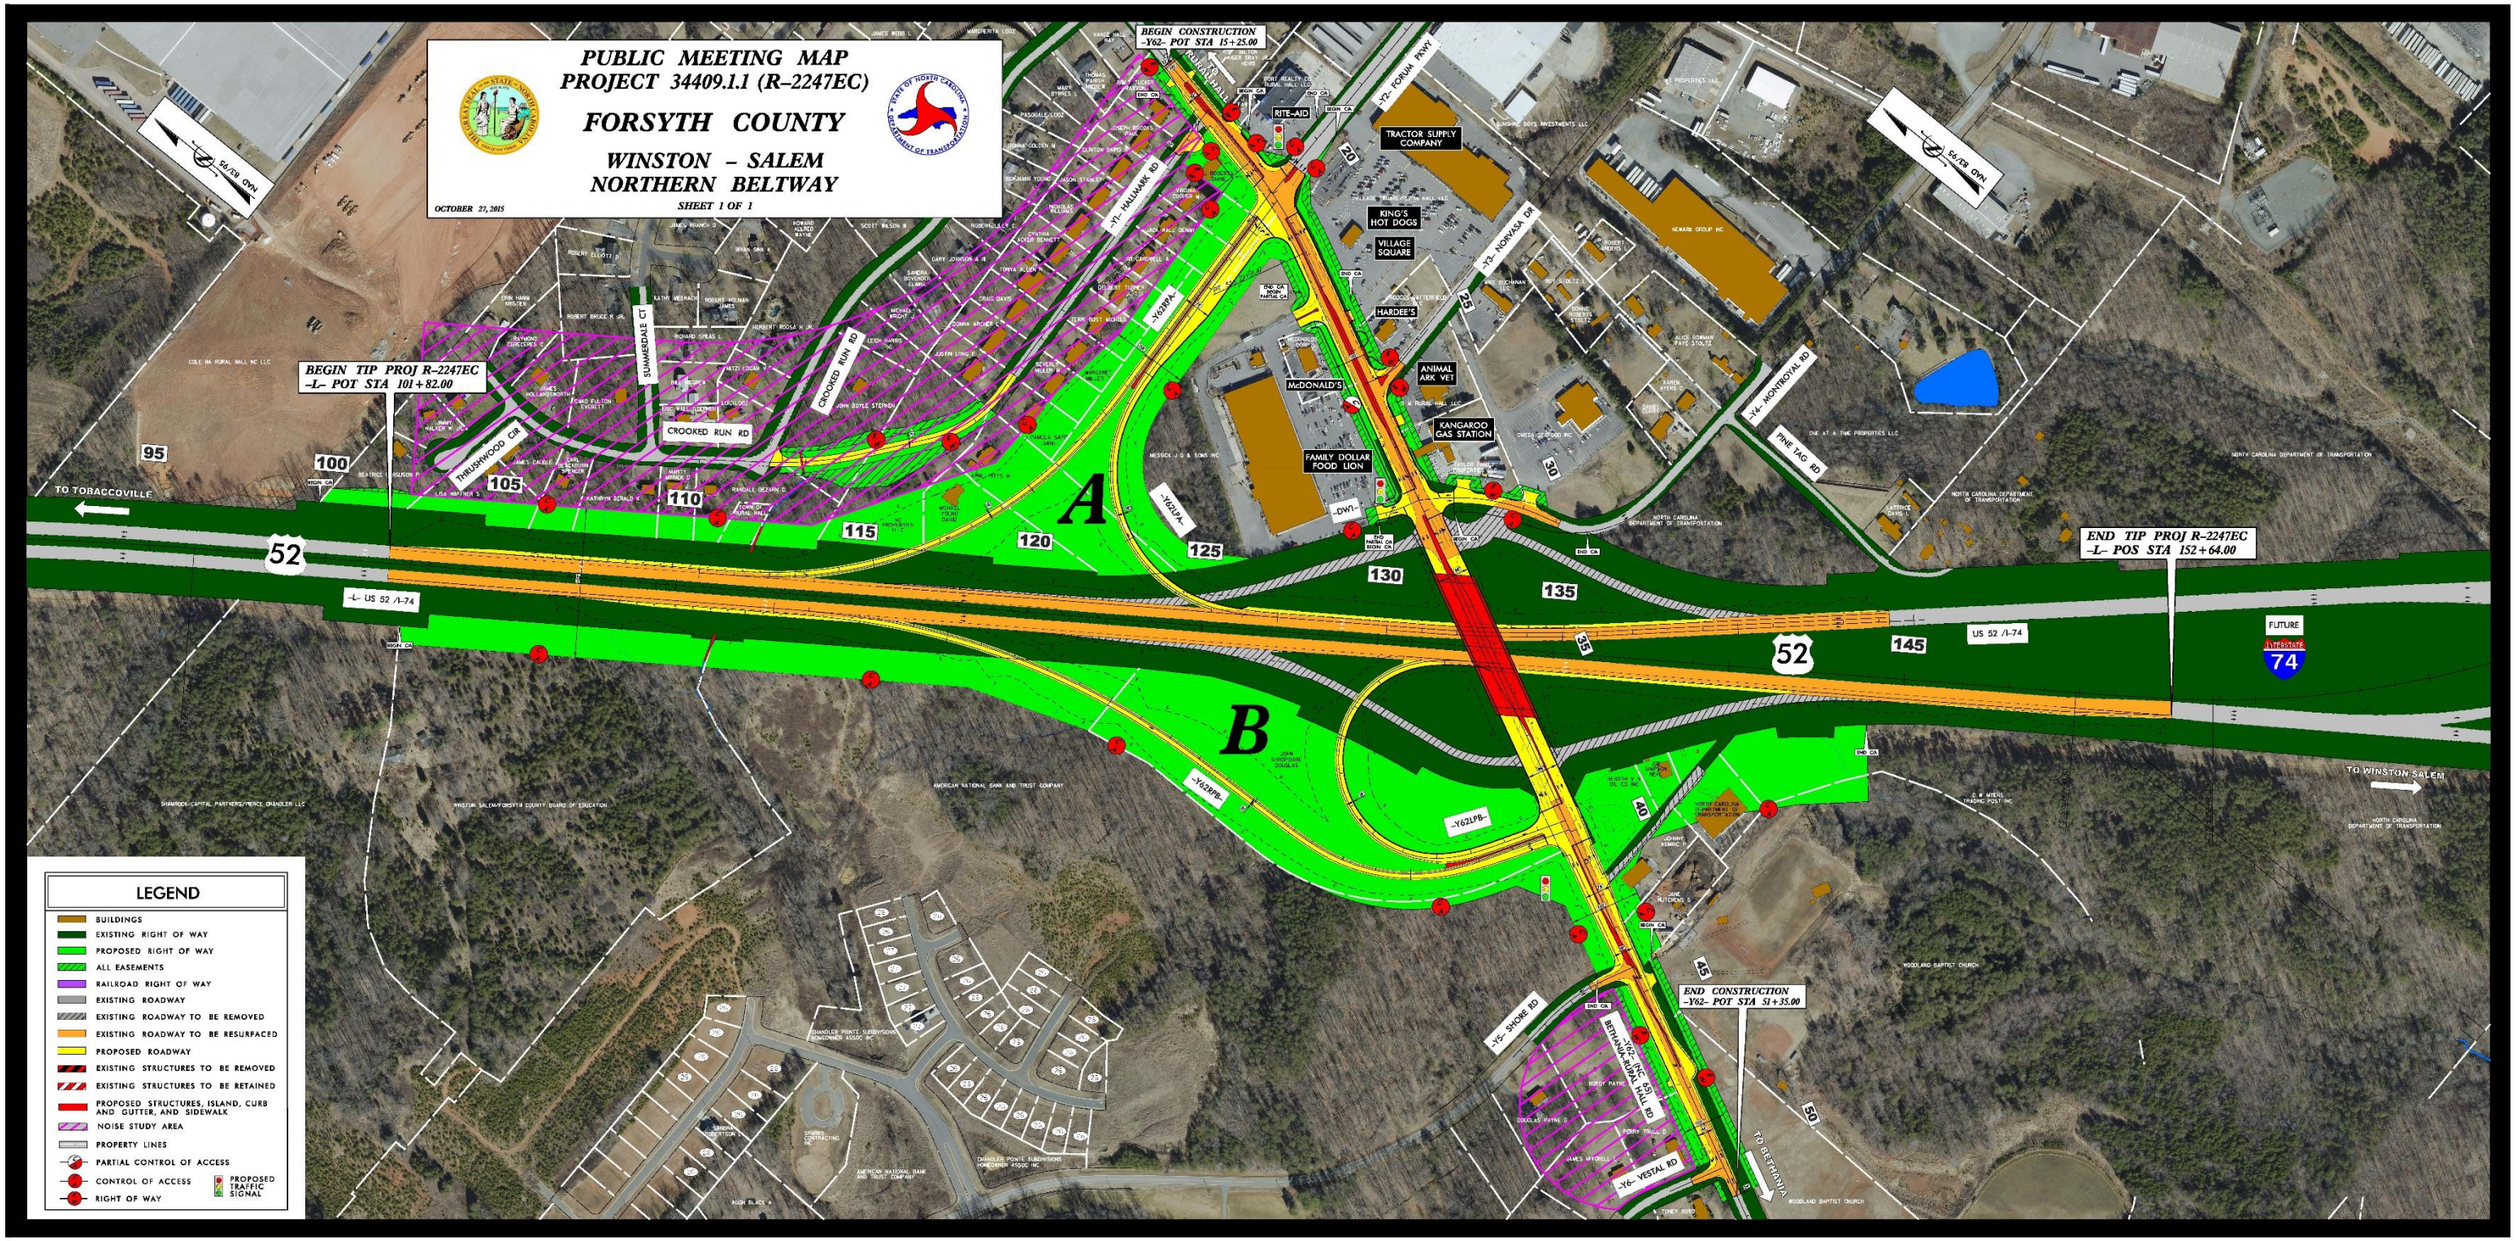
Project R-2247 EC