STIP NO. U–5526

U.S. 74 (INDEPENDENCE BOULEVARD)

TYPICAL SECTION

SEGMENT NO. 1
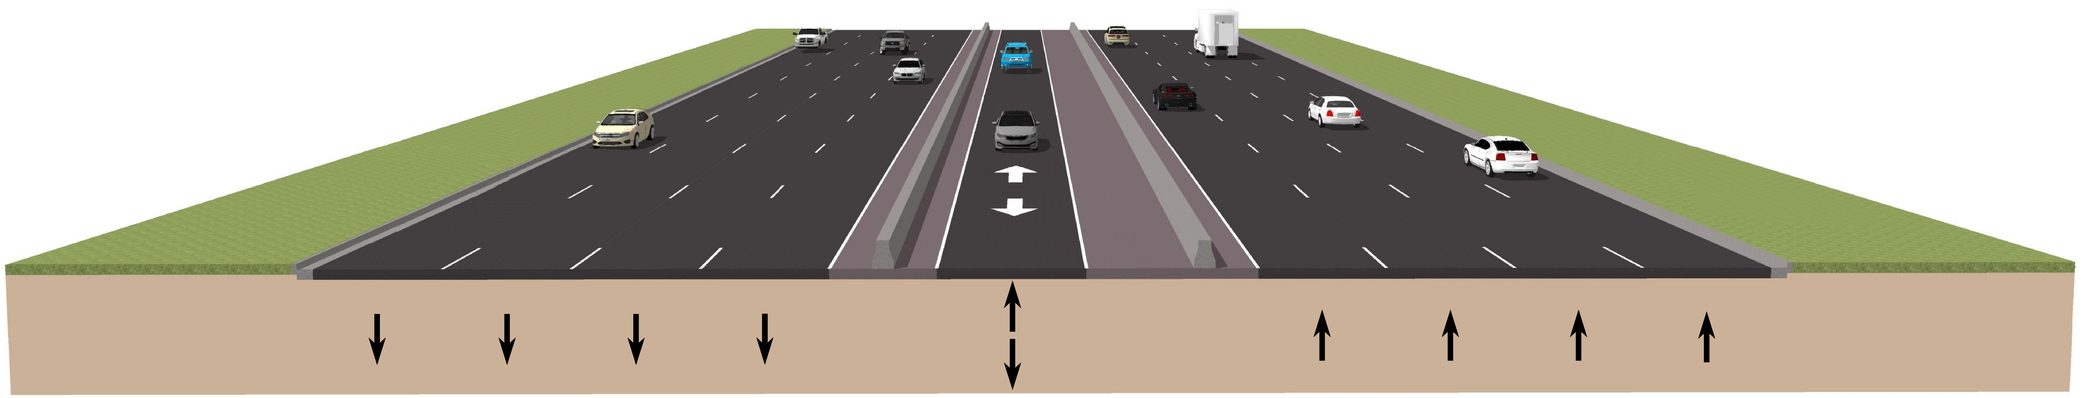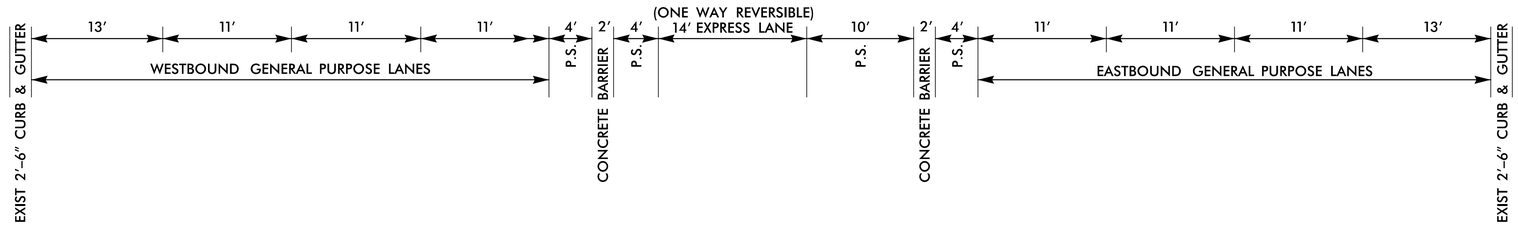
I–277 TO ALBEMARLE ROAD