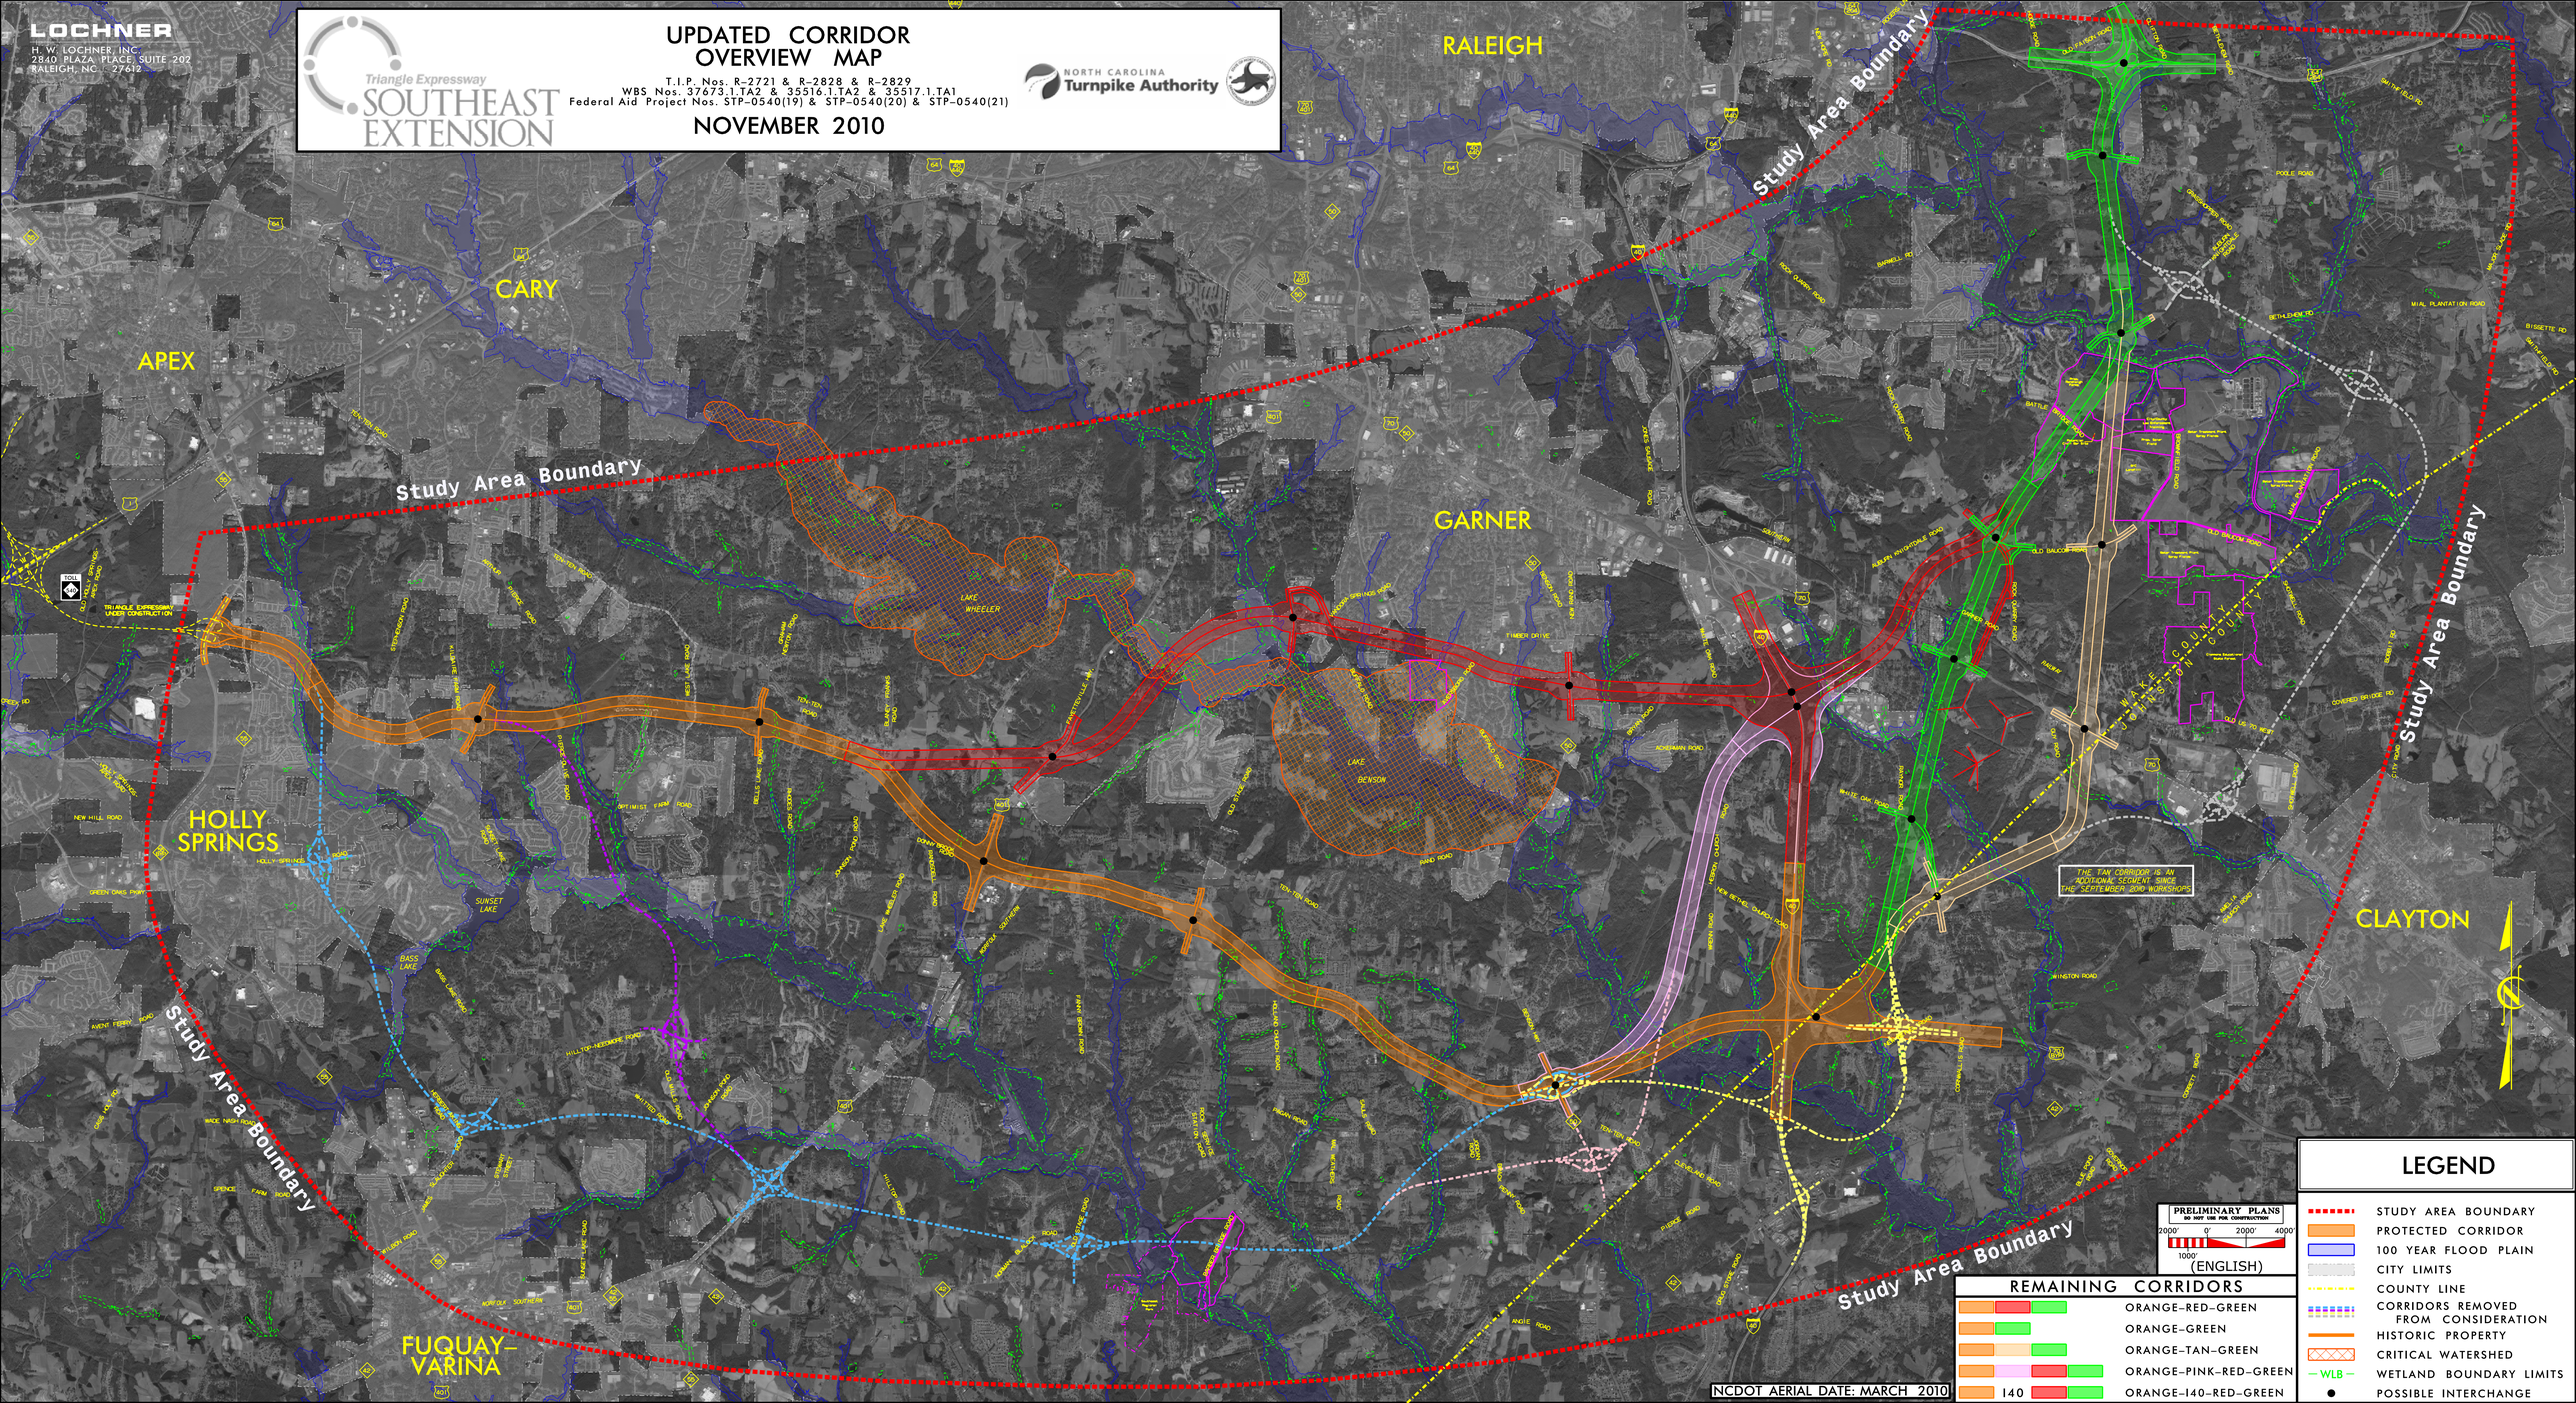
LOCHNER
H. W. LOCHNER, INC.
2840 PLAZA PLACE, SUITE 202
RALEIGH, NC 27612
Triangle Expressway
SOUTHEAST EXTENSION
UPDATED CORRIDOR OVERVIEW MAP
T.I.P. Nos. R-2721 & R-2828 & R-2829
WBS Nos. 37673.1.TA2 & 35516.1.TA2 & 35517.1.TA1
Federal Aid Project Nos. STP-0540(19) & STP-0540(20) & STP-0540(21)
NOVEMBER 2010
NORTH CAROLINA Turnpike Authority
RALEIGH
CARY
APEX
GARNER
HOLLY SPRINGS
FUQUAY-VARINA
CLAYTON
WAKE COUNTY
JOHNSTON COUNTY
Study Area Boundary
LAKE WHEELER
LAKE BENSON
SUNSET LAKE
BASS LAKE
TRIANGLE EXPRESSWAY UNDER CONSTRUCTION
THE TAN CORRIDOR IS AN ADDENDUM SCOPE SINCE THE SEPTEMBER 2010 WORKSHOPS
PRELIMINARY PLANS
DO NOT USE FOR CONSTRUCTION
2000' 0' 2000' 4000'
1000'
(ENGLISH)
REMAINING CORRIDORS
ORANGE-RED-GREEN
ORANGE-GREEN
ORANGE-TAN-GREEN
ORANGE-PINK-RED-GREEN
I40
ORANGE-I40-RED-GREEN
NCDOT AERIAL DATE: MARCH 2010
LEGEND
STUDY AREA BOUNDARY
PROTECTED CORRIDOR
100 YEAR FLOOD PLAIN
CITY LIMITS
COUNTY LINE
CORRIDORS REMOVED FROM CONSIDERATION
HISTORIC PROPERTY
CRITICAL WATERSHED
WLB
WETLAND BOUNDARY LIMITS
POSSIBLE INTERCHANGE