
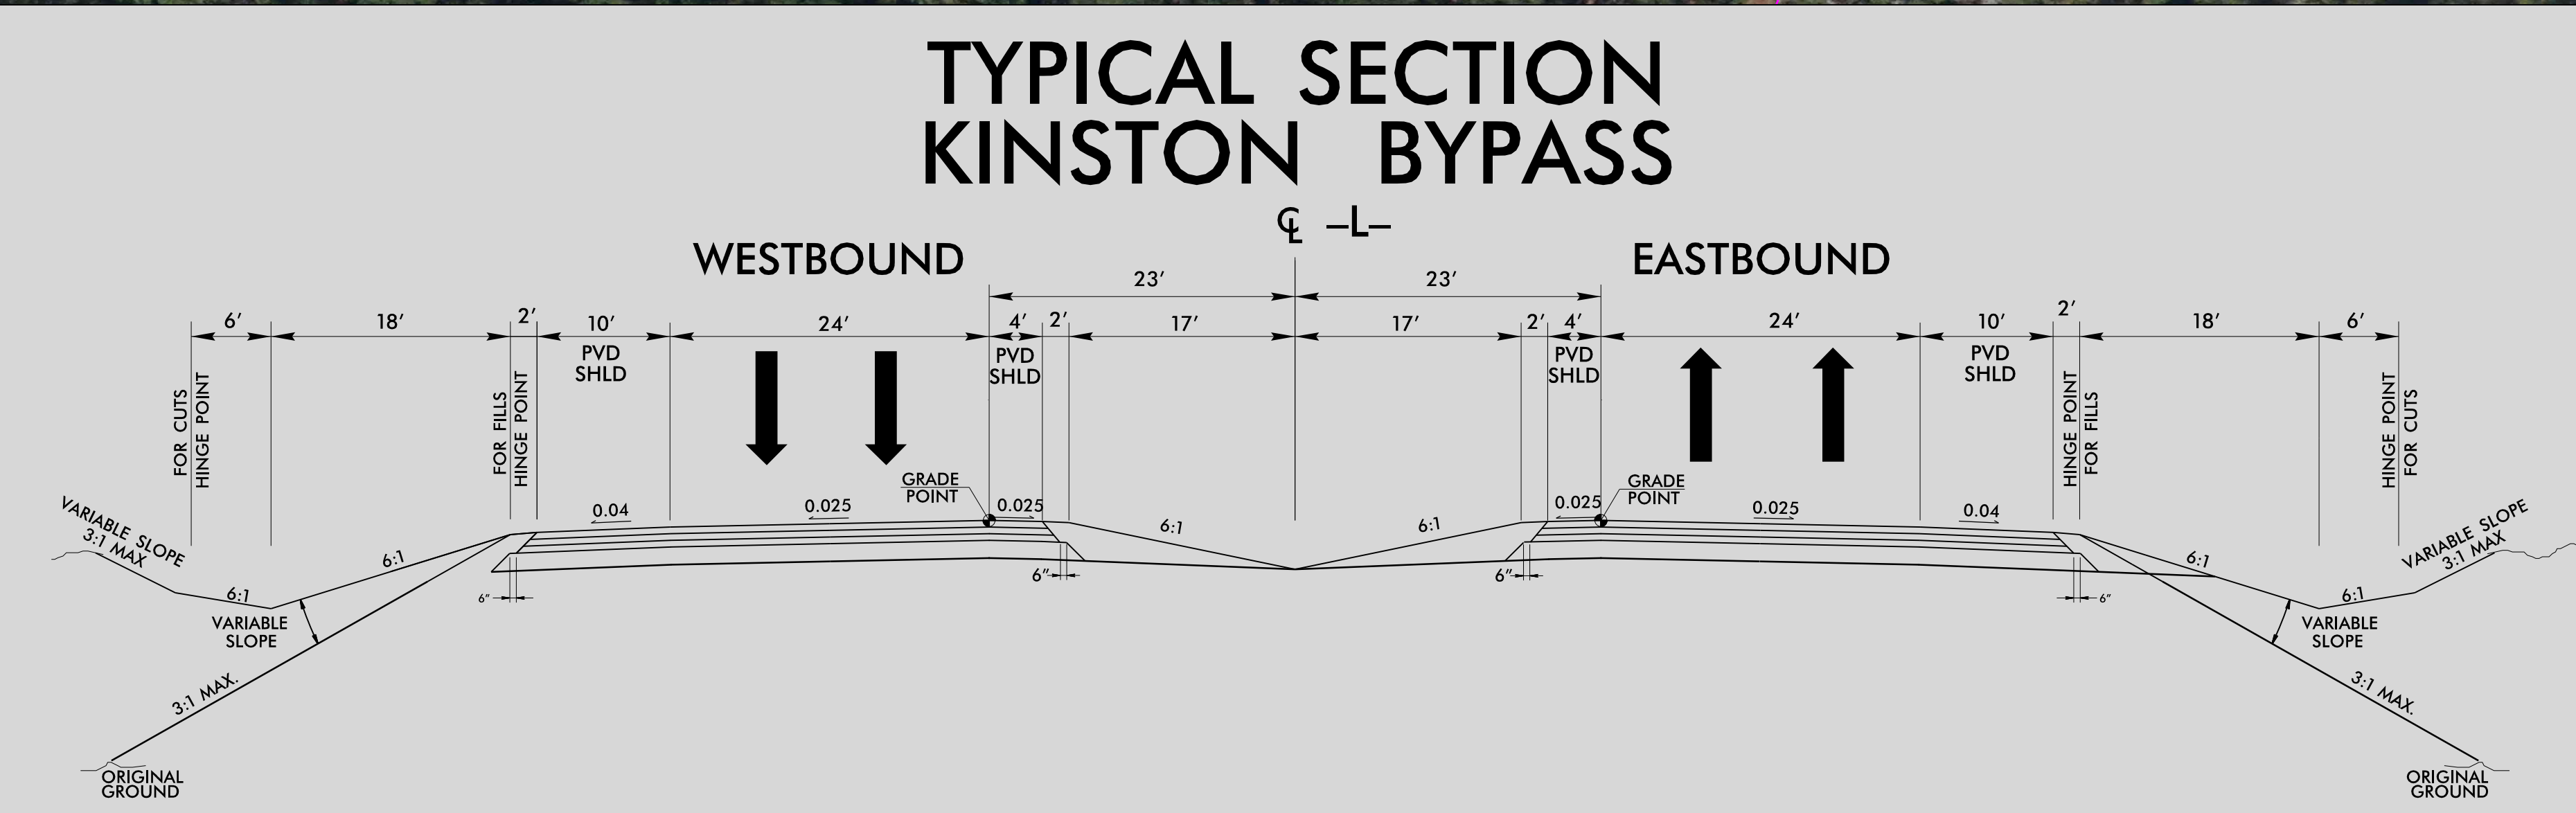


PRELIMINARY PLANS
DO NOT USE FOR CONSTRUCTION
INCOMPLETE PLANS
DO NOT USE FOR R/W ACQUISITION

PREPARED FOR
NORTH CAROLINA
DEPARTMENT OF TRANSPORTATION
RALEIGH, NORTH CAROLINA

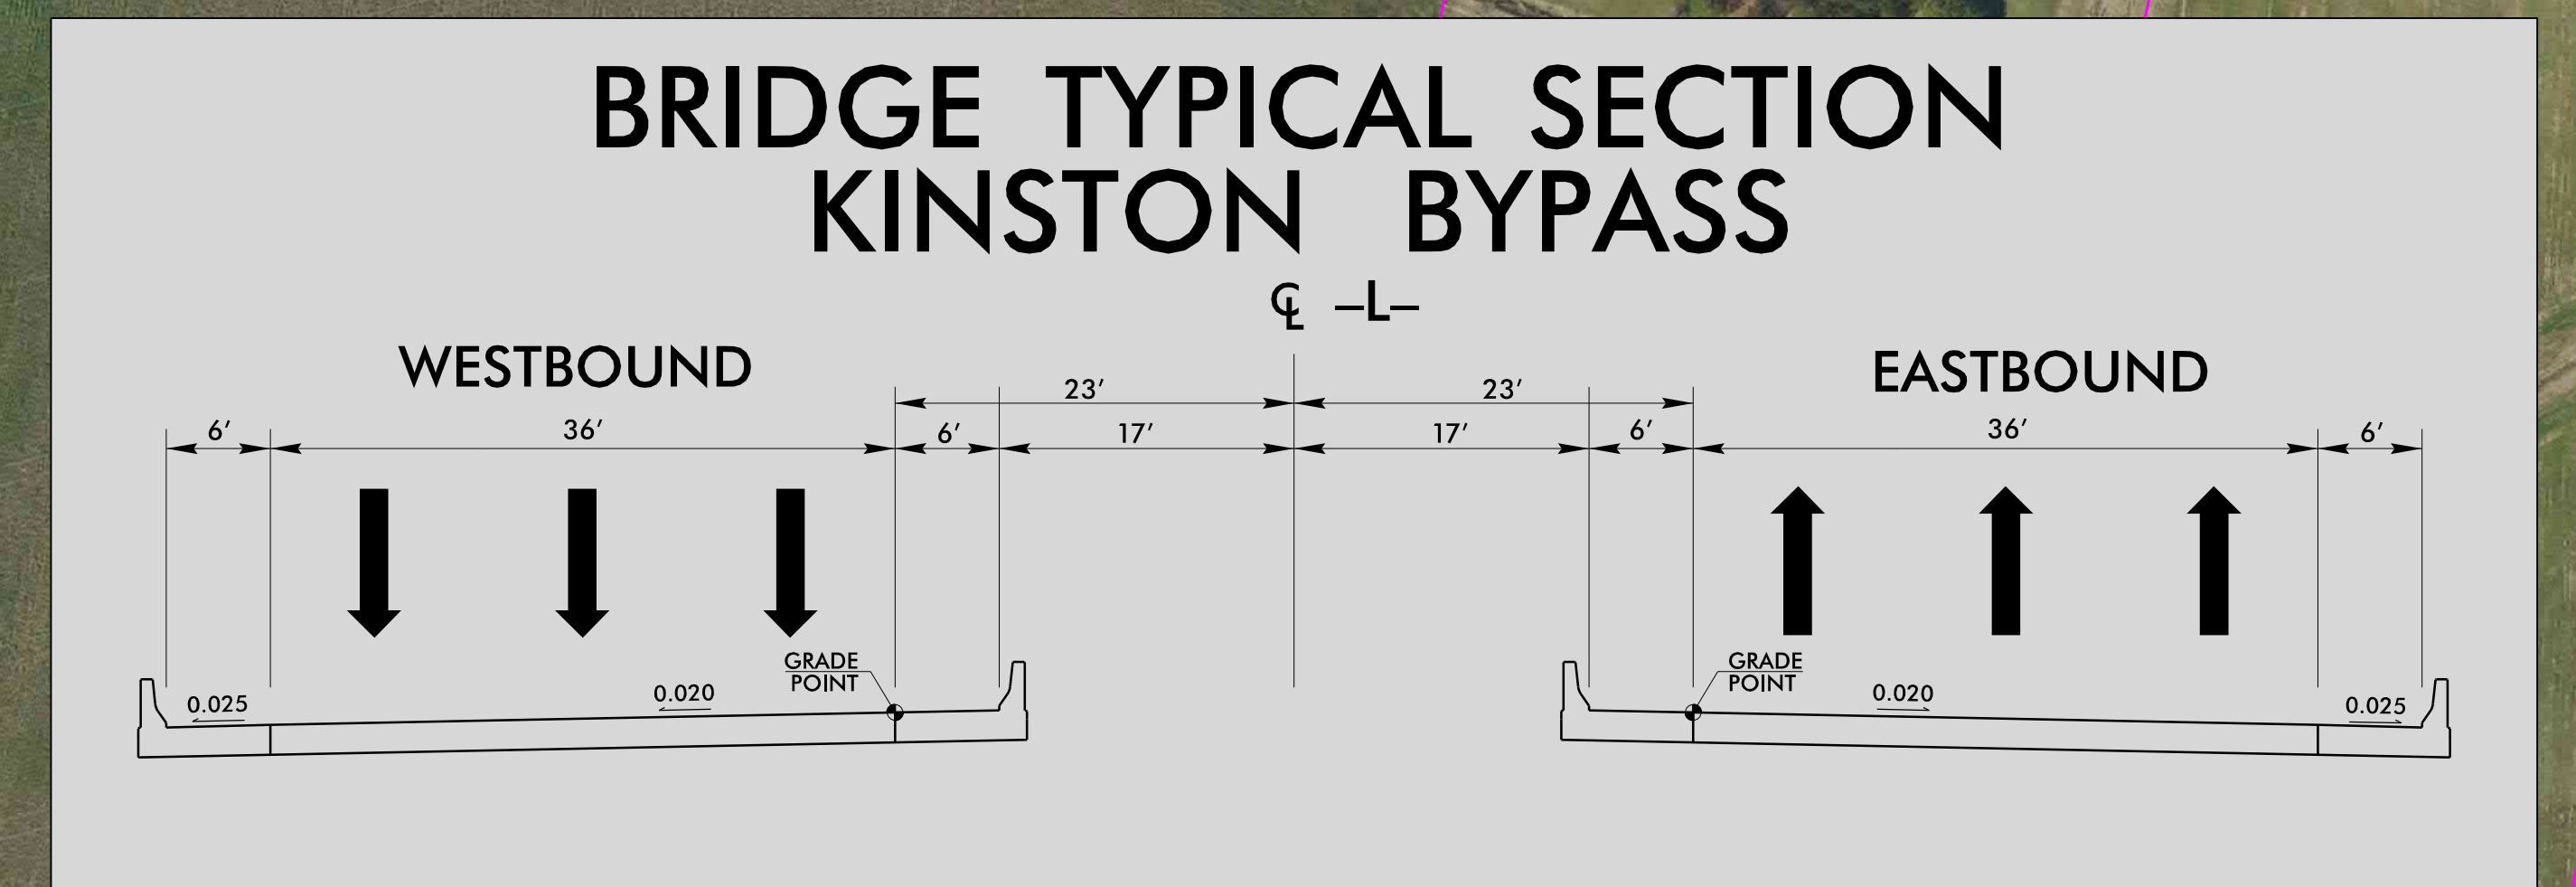

CURVE DATA -Y6-

-Y6-TRENTON HIGHWAY / NC ROUTE 58


---	---	---	--	--	--	--

-Y6-RPA-












CURVE DATA -L-

-AIC1-KINSTON BYPASS




--	---	---	---	---	---	---

-SR7-

PI Sta 12+28.89 Δ = 104°23'17.4" (LT) D = 57°17'44.8" LS = 324.51' LT = 128.89' R = 100.00'	PI Sta 14+54.78 Δ = 41°58'00.7" (RT) D = 12°54'56.6" LS = 324.51' LT = 128.89' R = 450.00'	PI Sta 21+06.60 Δ = 69°22'07.6" (RT) D = 12°54'56.6" LS = 324.51' LT = 128.89' R = 444.00'	PI Sta 26+07.3 Δ = 41°58'00.7" (RT) D = 12°54'56.6" LS = 324.51' LT = 128.89' R = 697.00'	PI Sta 31+23.75 Δ = 37°43'30.7" (RT) D = 57°17'44.8" LS = 324.51' LT = 128.89' R = 103.00'
--	---	---	--	---




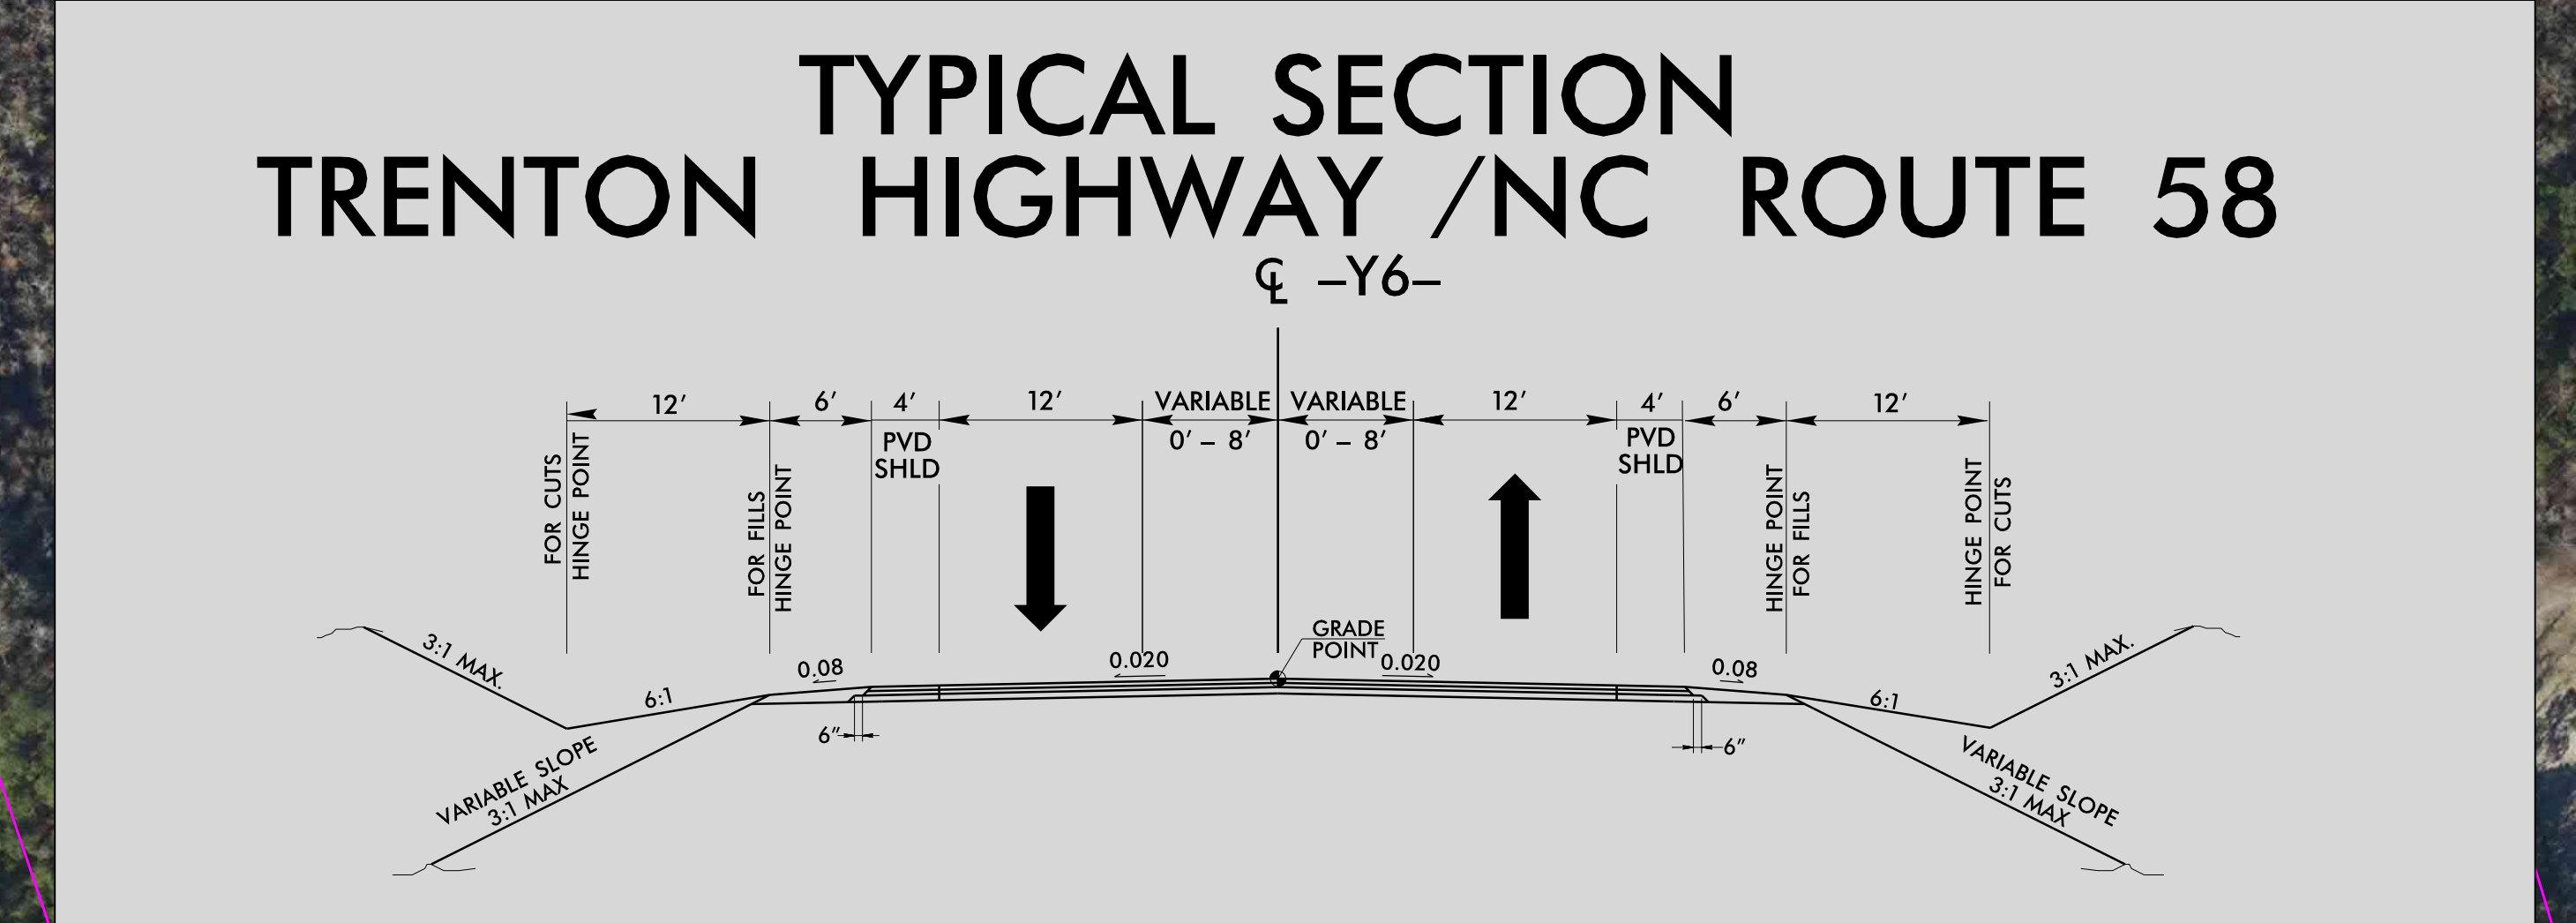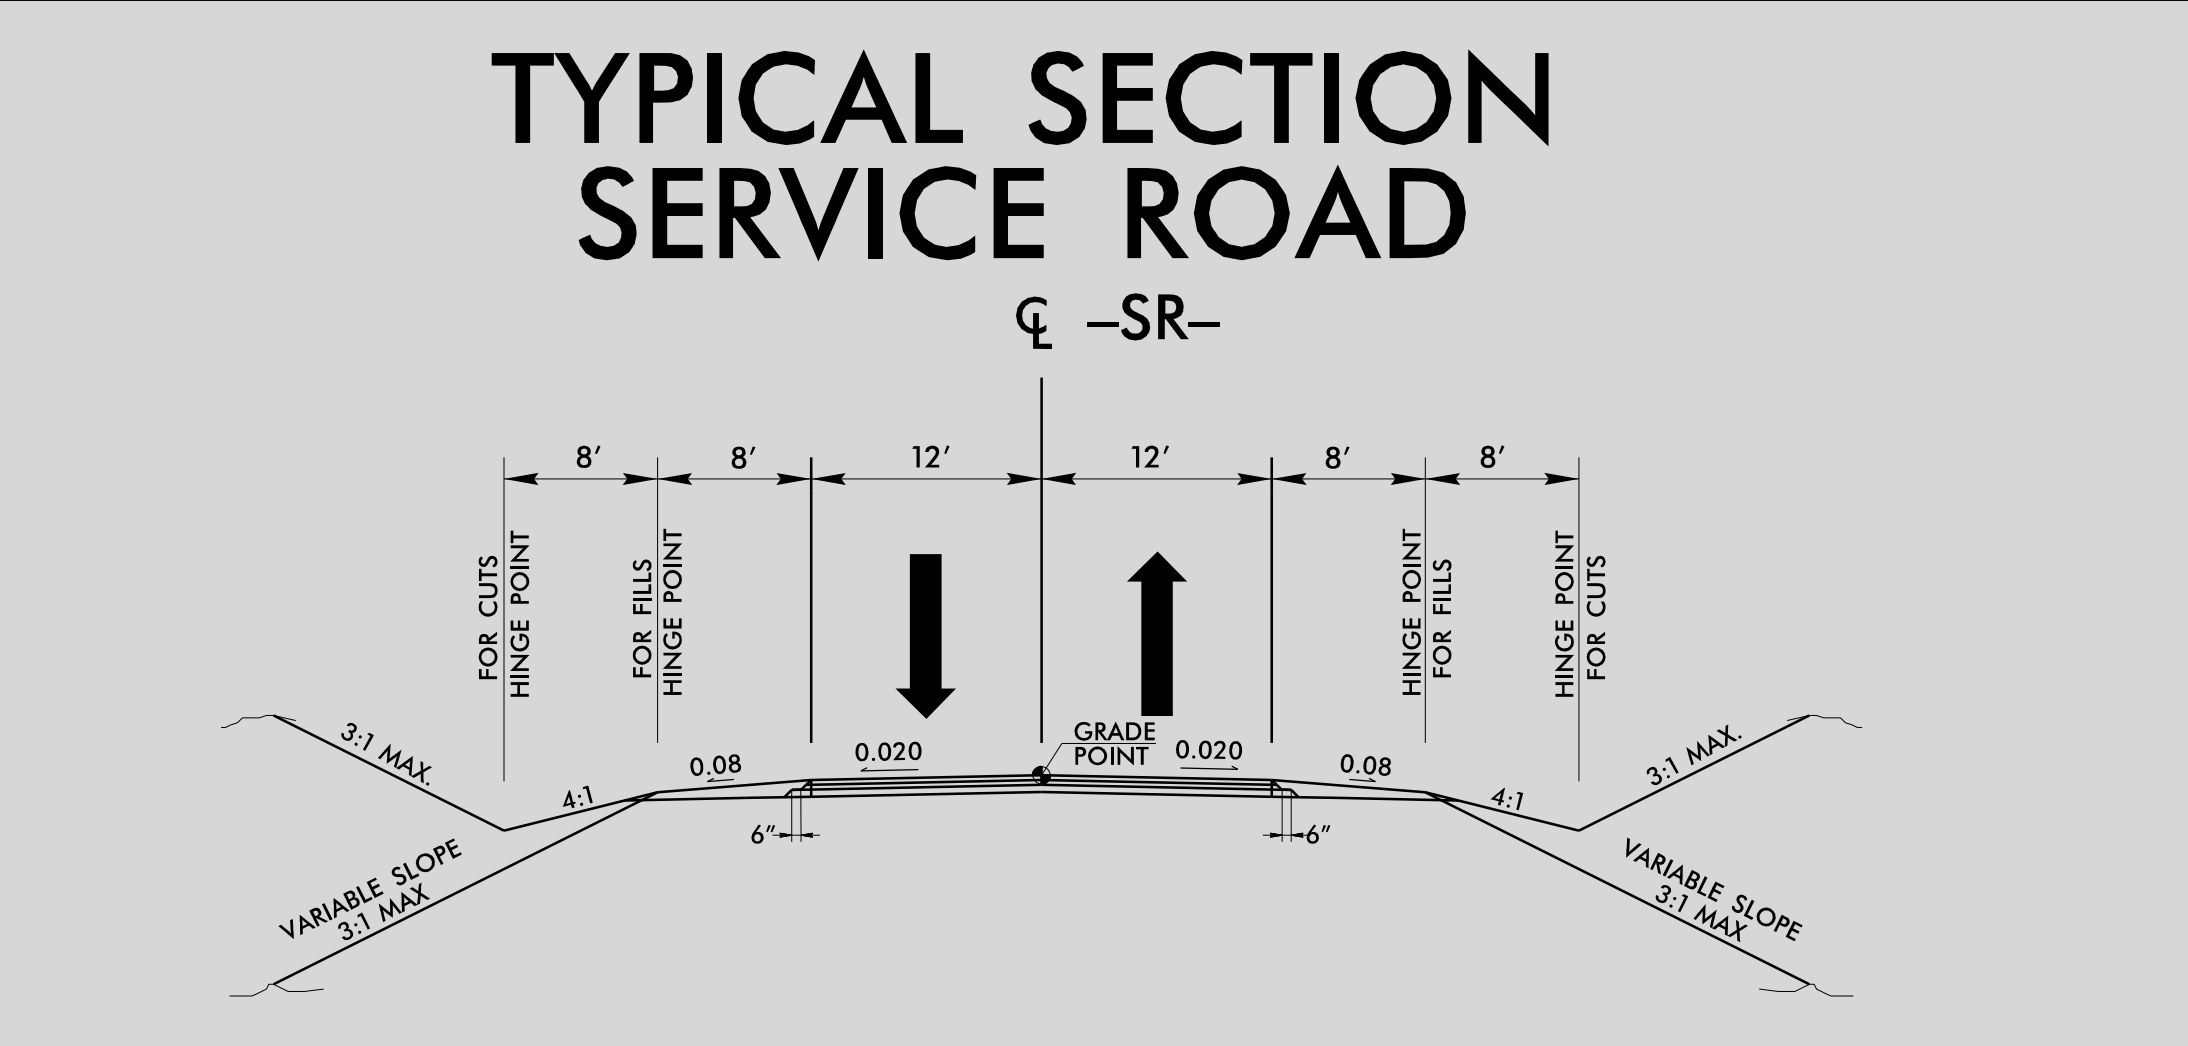

MATCHLINE -A1C1L- STA. 686+00
SEE SHEET 10

MATCHLINE -A1C1L- STA. 750+00
SEE SHEET 13