PUBLIC MEETING MAP

PROJECT U-4803 /U-2509
NHS-7(170) 48186.1.1 /38965.1.1

MECKLENBURG COUNTY

U.S. 74 (INDEPENDENCE BLVD.) FROM I-277 TO I-485

ROLL 2 OF 9 JULY 2024

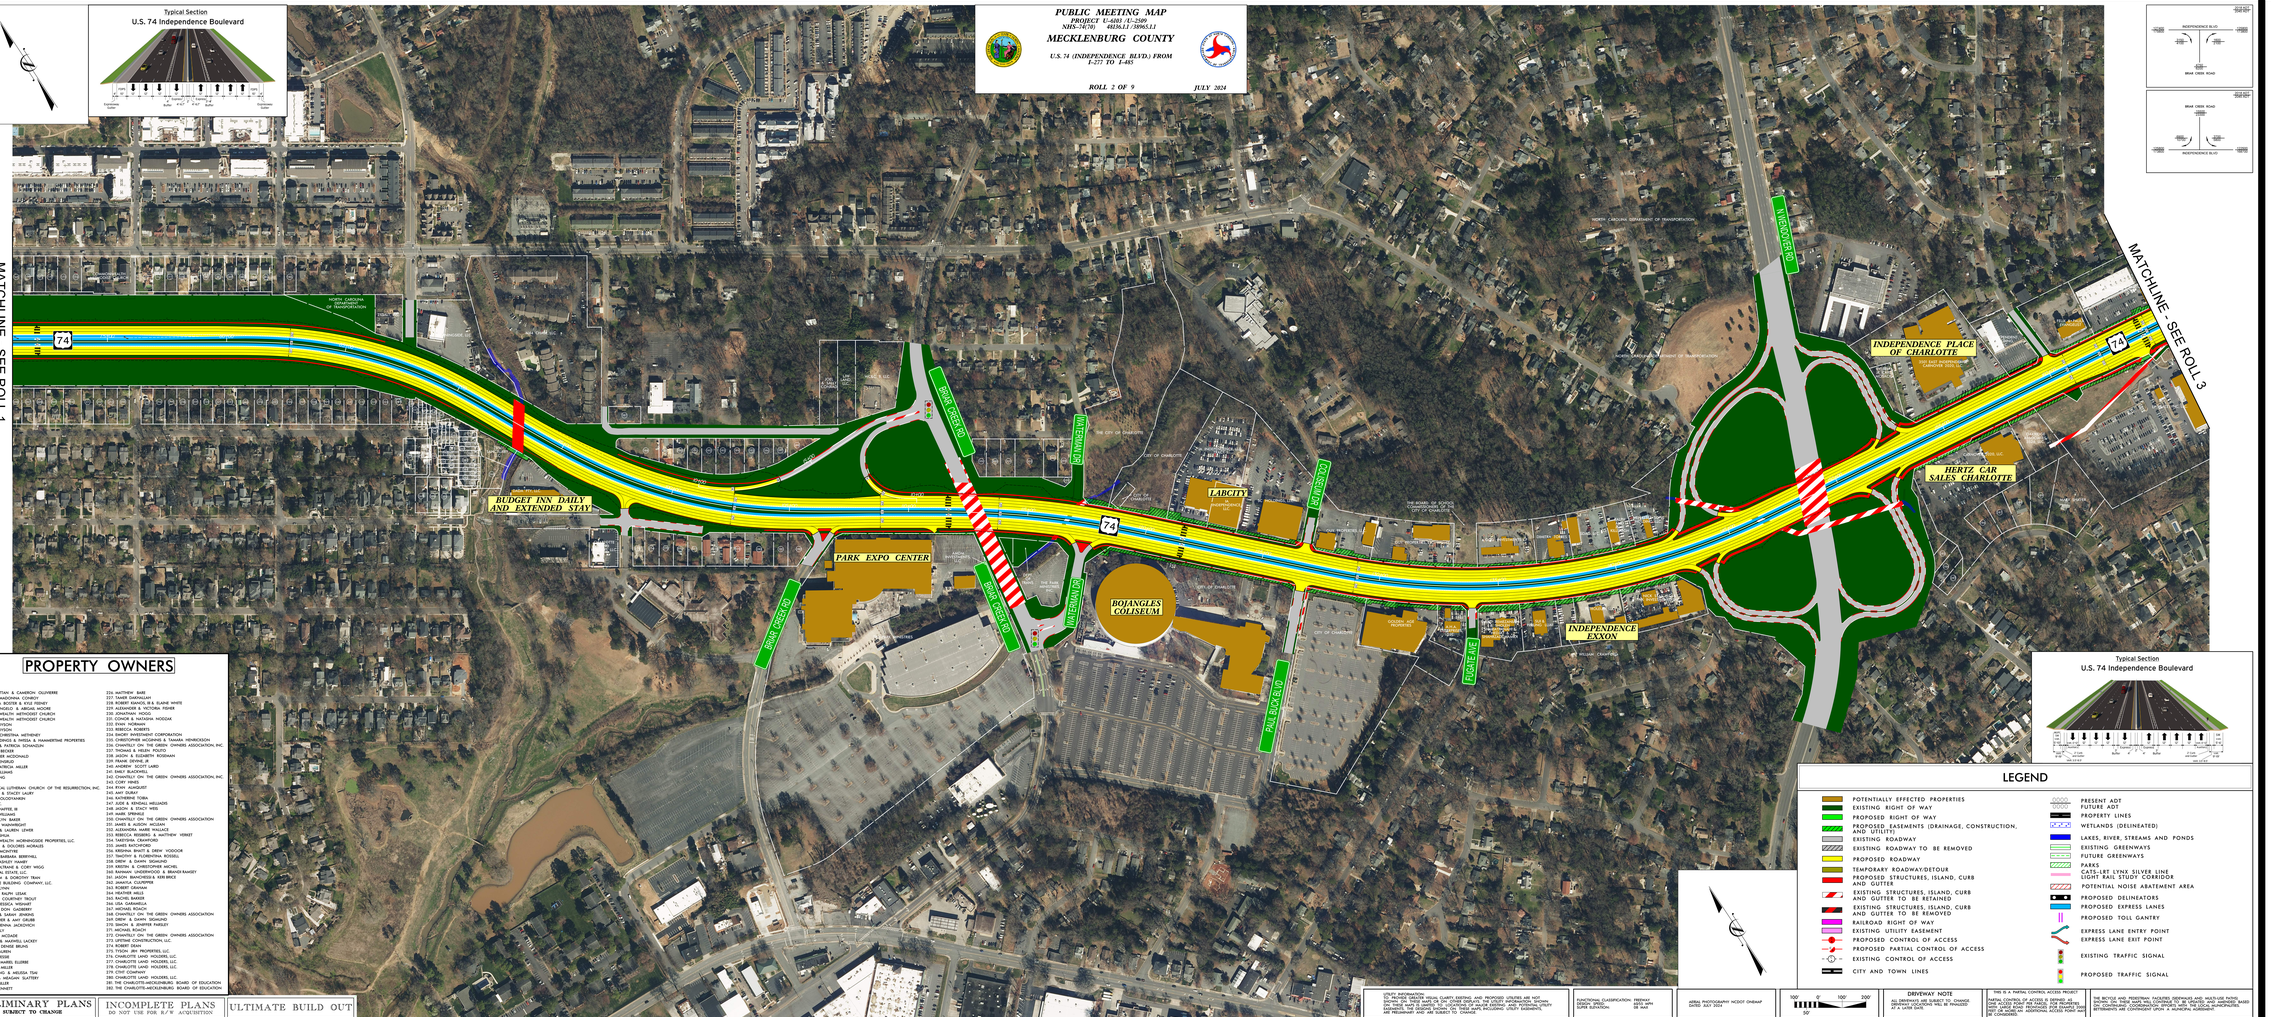

PROPERTY OWNERS


PRELIMINARY PLANS
SUBJECT TO CHANGE

INCOMPLETE PLANS
DO NOT USE FOR R/W ACQUISITION

ULTIMATE BUILD OUT

UTILITY INFORMATION:
(1) PROVIDES GREATER VISUAL CLARITY EXISTING AND PROPOSED UTILITIES ARE NOT SHOWN ON THESE MAPS. (2) THE LOCATIONS OF UTILITIES SHOWN ARE APPROXIMATE. (3) THERE MAY BE GAPS IN GRAPHIC DEPICTIONS OF VALUES EXISTING AND POTENTIAL UTILITY LOCATIONS ARE PRELIMINARY AND ARE SUBJECT TO CHANGE.

FUNCTIONAL CLASSIFICATION: FREEWAY
DESIGN SPEED: 55 MPH
POSTED SPEED: 55 MPH

AERIAL PHOTOGRAPHY: NCDOT OHDAHP
DATED: JULY 2024

50' 0 100' 200'
50'

DRIVEWAY NOTE
ALL DRIVEWAYS ARE SUBJECT TO CHANGE AND MODIFICATIONS WILL BE MANAGED AT A LATER DATE

THIS IS A PARTIAL CONTROL ACCESS PROJECT.
PARTIAL CONTROL OF ACCESS IS DEFINED AS A FACILITY WHERE ACCESS IS LIMITED TO PUBLIC ROADWAYS. CONSTRUCTION COORDINATED WITH THE LOCAL MUNICIPALITIES. SETTLEMENTS ARE CONTINGENT UPON A MUNICIPAL AGREEMENT.

THE BICYCLE AND PEDESTRIAN FACILITIES SIDEWALKS AND MULTI-USE PATHS ARE SUBJECT TO CHANGE AND MODIFICATIONS WILL BE MANAGED AT A LATER DATE. CONSTRUCTION COORDINATED WITH THE LOCAL MUNICIPALITIES. SETTLEMENTS ARE CONTINGENT UPON A MUNICIPAL AGREEMENT.

LEGEND

- POTENTIALLY EFFECTED PROPERTIES
- EXISTING RIGHT OF WAY
- PROPOSED RIGHT OF WAY
- PROPOSED EASEMENTS (DRAINAGE, CONSTRUCTION, AND UTILITY)
- EXISTING ROADWAY
- EXISTING ROADWAY TO BE REMOVED
- PROPOSED ROADWAY
- TEMPORARY ROADWAY/DETOUR
- PROPOSED STRUCTURES, ISLAND, CURB AND GUTTER
- EXISTING STRUCTURES, ISLAND, CURB AND GUTTER TO BE RETAINED
- EXISTING STRUCTURES, ISLAND, CURB AND GUTTER TO BE REMOVED
- RAILROAD RIGHT OF WAY
- EXISTING UTILITY EASEMENT
- PROPOSED CONTROL OF ACCESS
- PROPOSED PARTIAL CONTROL OF ACCESS
- EXISTING CONTROL OF ACCESS
- CITY AND TOWN LINES
- PRESENT ADT
- FUTURE ADT
- PROPERTY LINES
- WETLANDS (DELINEATED)
- LAKES, RIVER, STREAMS AND PONDS
- EXISTING GREENWAYS
- FUTURE GREENWAYS
- PARKS
- CATS-LRT LYNX SILVER LINE LIGHT RAIL STUDY CORRIDOR
- POTENTIAL NOISE ABATEMENT AREA
- PROPOSED DELINEATORS
- PROPOSED EXPRESS LANES
- PROPOSED TOLL GANTRY
- EXPRESS LANE ENTRY POINT
- EXPRESS LANE EXIT POINT
- EXISTING TRAFFIC SIGNAL
- PROPOSED TRAFFIC SIGNAL

PUBLIC MEETING MAP
PROJECT U-4803 /U-2509
NHS-7(170) 48186.1.1 /38965.1.1
MECKLENBURG COUNTY
U.S. 74 (INDEPENDENCE BLVD.) FROM I-277 TO I-485
ROLL 2 OF 9 JULY 2024